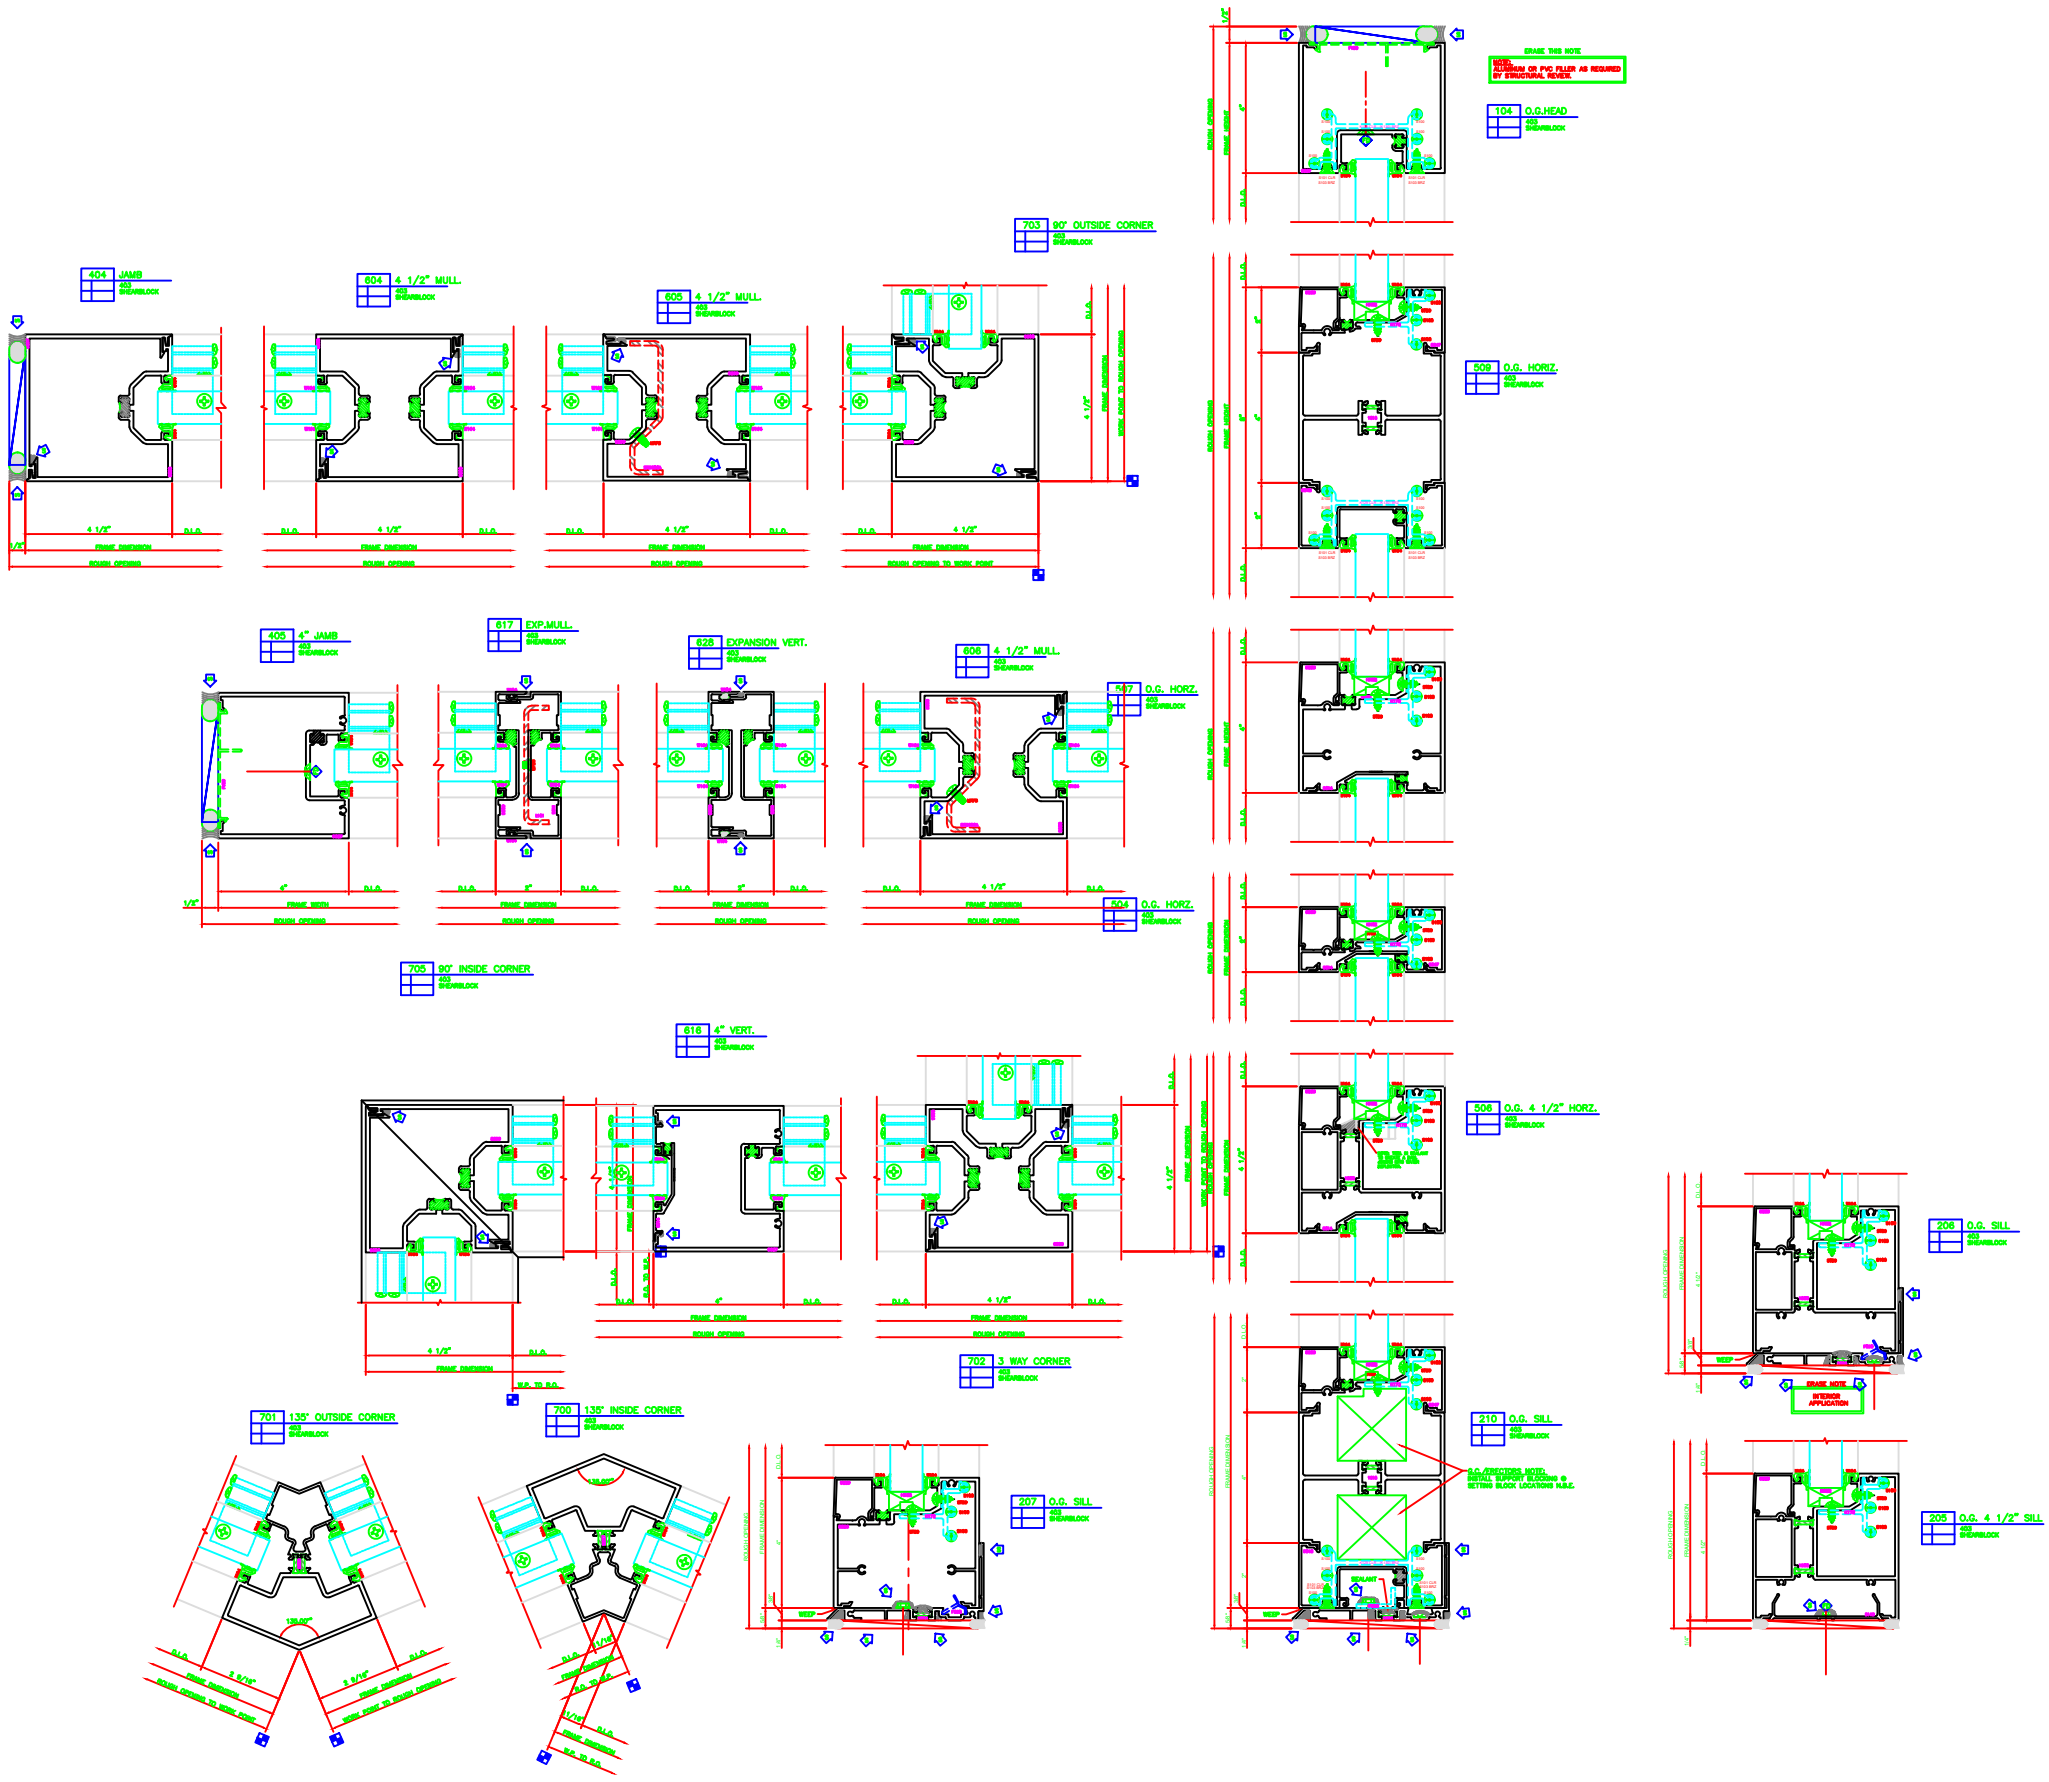
703 90° OUTSIDE CORNER
403 SHEARBLOCK
404 JAMB
403 SHEARBLOCK
804 4 1/2" MULL.
403 SHEARBLOCK
605 4 1/2" MULL.
403 SHEARBLOCK
509 O.G. HORZ.
403 SHEARBLOCK
405 4" JAMB
403 SHEARBLOCK
617 EXP.MULL.
403 SHEARBLOCK
628 EXPANSION VERT.
403 SHEARBLOCK
606 4 1/2" MULL.
403 SHEARBLOCK
507 O.G. HORZ.
403 SHEARBLOCK
504 O.G. HORZ.
403 SHEARBLOCK
705 90° INSIDE CORNER
403 SHEARBLOCK
616 4" VERT.
403 SHEARBLOCK
506 O.G. 4 1/2" HORZ.
403 SHEARBLOCK
702 3 WAY CORNER
403 SHEARBLOCK
208 O.G. SILL
403 SHEARBLOCK
ERASE NOTE
INTERIOR APPLICATION
701 135° OUTSIDE CORNER
403 SHEARBLOCK
700 135° INSIDE CORNER
403 SHEARBLOCK
207 O.G. SILL
403 SHEARBLOCK
210 O.G. SILL
403 SHEARBLOCK
O.G./VINYLTHERM NOTE:
INSTALL SUPPORT BLOCKING @ SETTING BLOCK LOCATIONS MAX.
206 O.G. 4 1/2" SILL
403 SHEARBLOCK